
ASCENT™ 30 DIRECT VENT GAS FIREPLACE

Specifications


Model	BTU	Width		Height		Depth		Viewing Area
		Actual	Framing	Actual	Framing	Actual	Framing	
B30-1	15,000	30	30 1/2	34 5/8	35	14	14 1/2	23 11/16 X 25 11/16

Front Options


Heritage Front

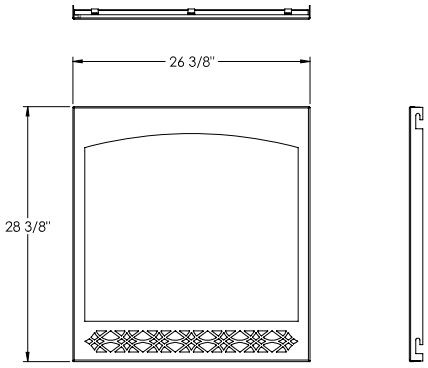

Zen Front

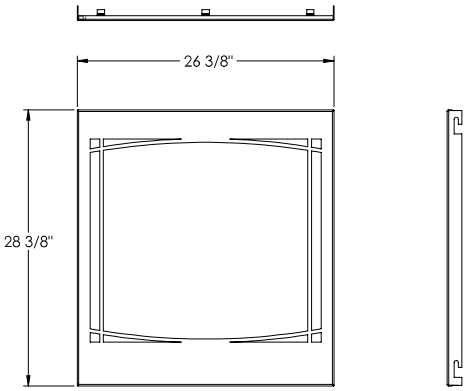


Rough Framing

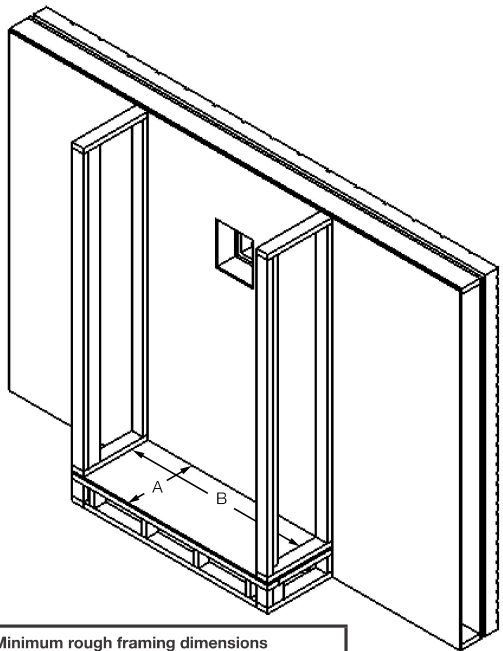

Ref.	Minimum rough framing dimensions
A	14 1/2" * (36.8cm)
B	30 1/2" (77.5cm)

* Based on 1/2" (12.7mm) finishing material thickness.

Finish Framing

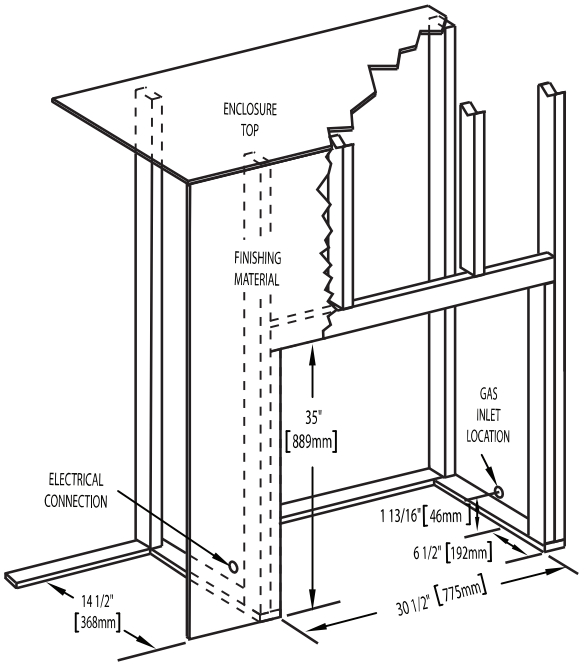


24 Napoleon Road, Barrie, Ontario, Canada L4M 0G8 • 214 Bayview Drive, Barrie, Ontario, Canada L4N 4Y8
Fireplaces, Heating and Cooling: 705-721-1212 • Grills: 705 726-4278 • napoleonproducts.com


ASCENT™ 30 DIRECT VENT GAS FIREPLACE

Product information provided is not complete and is subject to change without notice. Please consult the installation manual for the most up to date installation information.


Dimensions

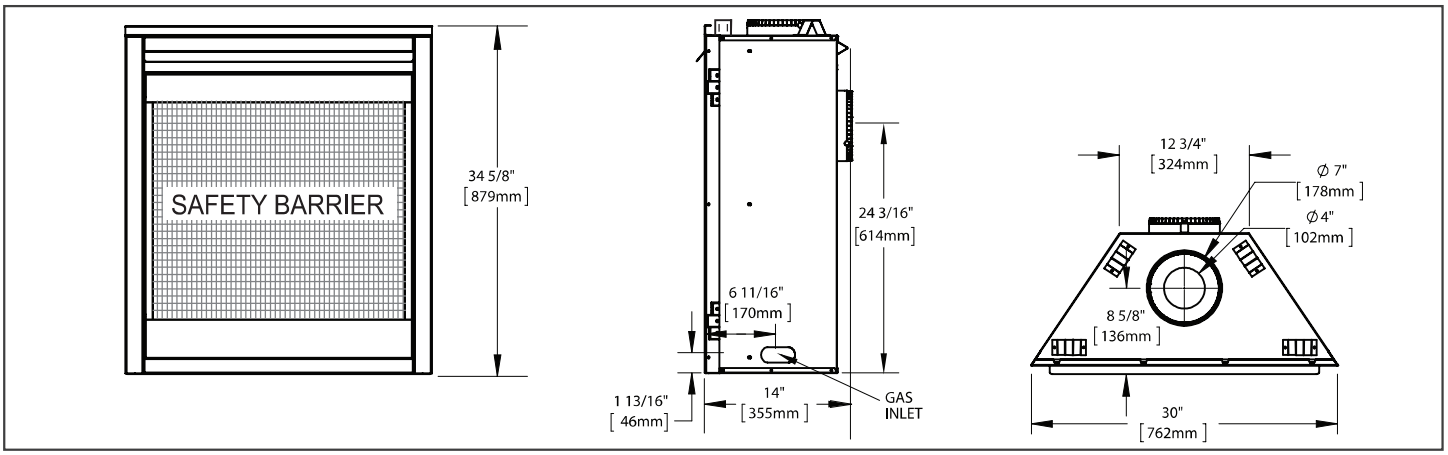


Wall Penetration

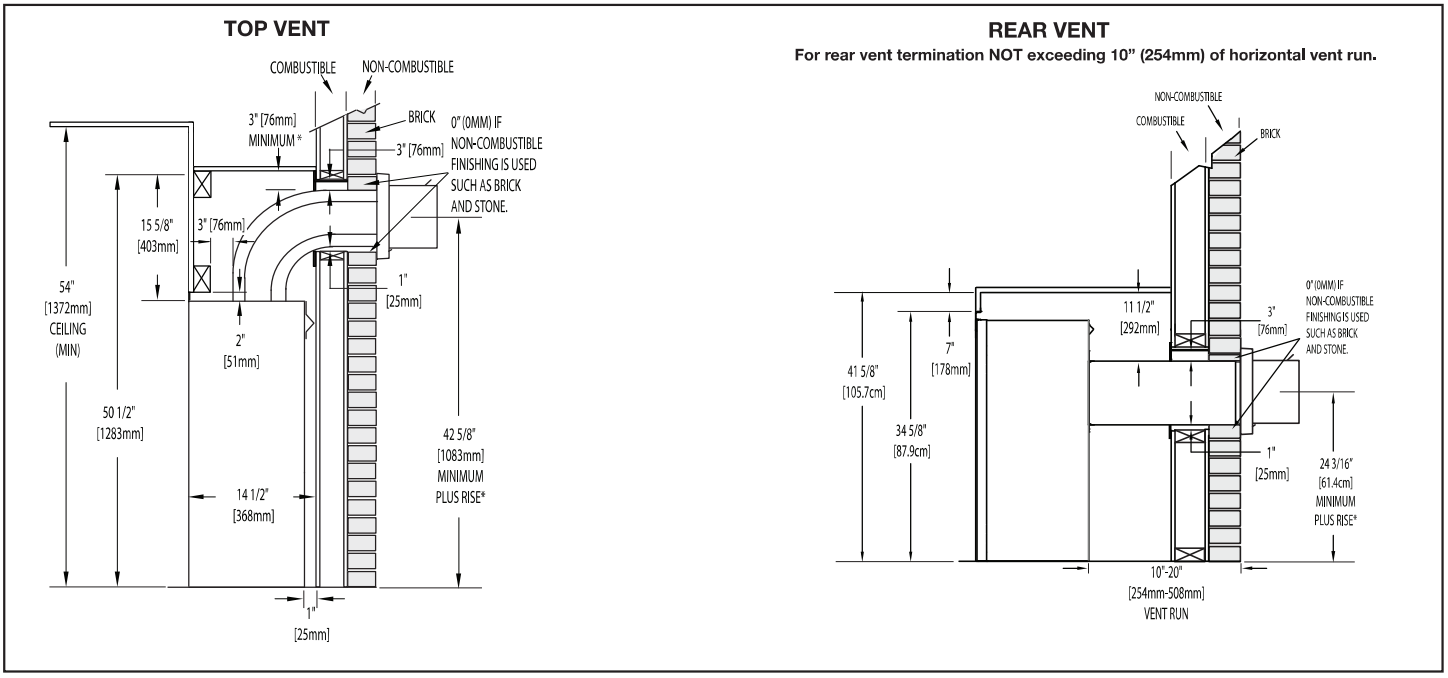

Combustible Mantel Clearances

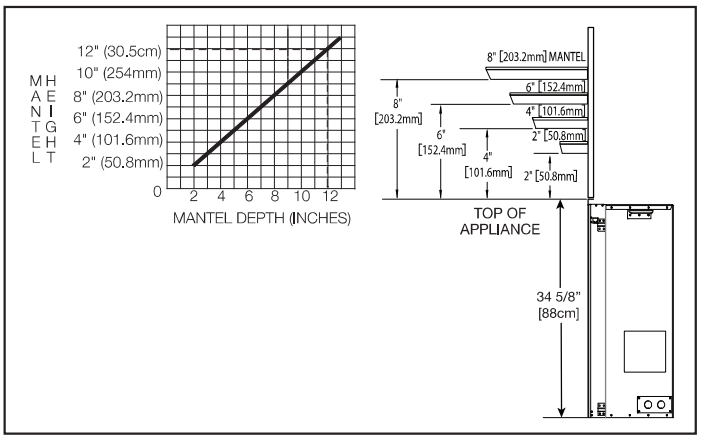

Appliance Location

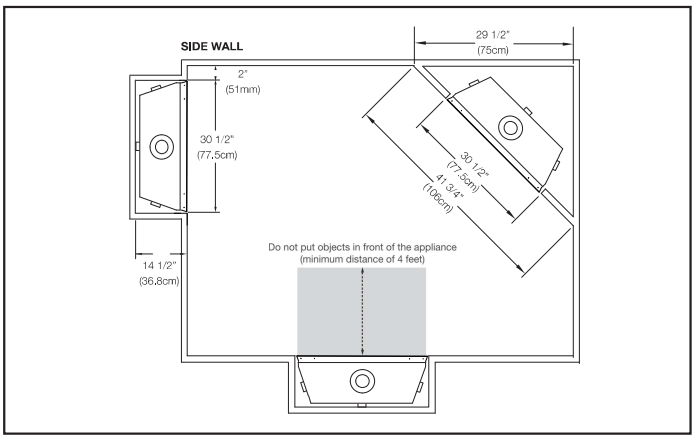

W415-1883 / 10.25.18

24 Napoleon Road, Barrie, Ontario, Canada L4M 0G8 • 214 Bayview Drive, Barrie, Ontario, Canada L4N 4Y8
Fireplaces, Heating and Cooling: 705-721-1212 • Grills: 705 726-4278 • napoleonproducts.com


FOYER À GAZ VENTILÉ DIRECTE ASCENT[MD] 30

Spécifications


Modèle	BTU	Largeur		Hauteur		Profondeur		Dimensions de Vision
		Réel	Ossature	Réel	Ossature	Réel	Ossature	
B30-1	15,000	30	30 1/2	34 5/8	35	14	14 1/2	23 11/16 X 25 11/16

Façades Décoratives


Façade Décorative Héritage

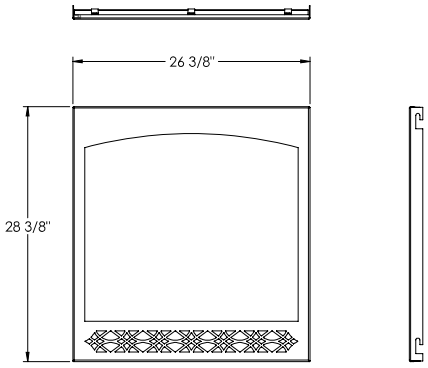

Façade Décorative Zen

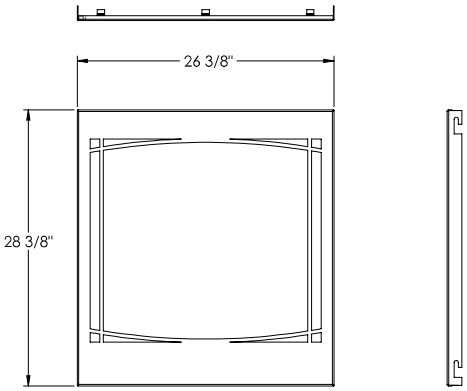


Ossature approximatif

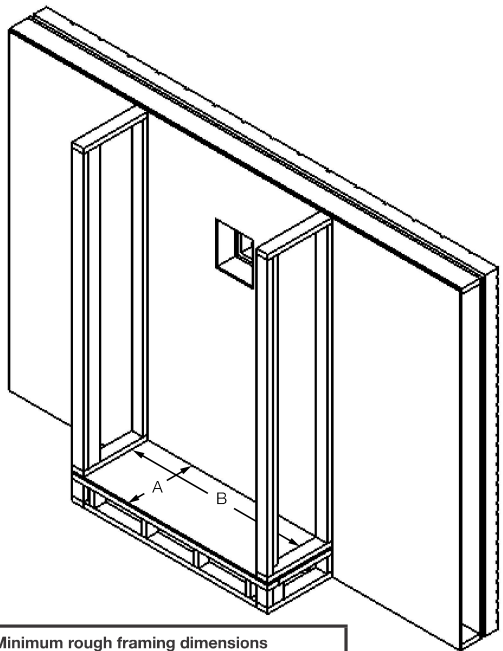

Ref.	Minimum rough framing dimensions
A	14 1/2" * (36.8cm)
B	30 1/2" (77.5cm)

* Based on 1/2" (12.7mm) finishing material thickness.

Ossature fini

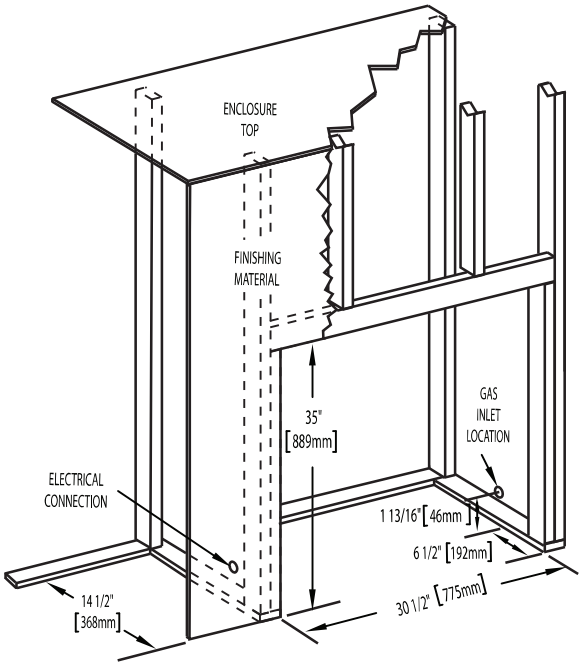


24 Napoleon Road, Barrie, Ontario, Canada L4M 0G8 • 214 Bayview Drive, Barrie, Ontario, Canada L4N 4Y8
Fireplaces, Heating and Cooling: 705-721-1212 • Grills: 705 726-4278 • napoleonproducts.com

FOYER À GAZ VENTILÉ DIRECTE ASCENT[MD] 30


Information du produit fourni n'est pas complet et est sujet de changer sans préavis. Consultez le manuel d'installation pour information d'installation actuel.

Dimensions

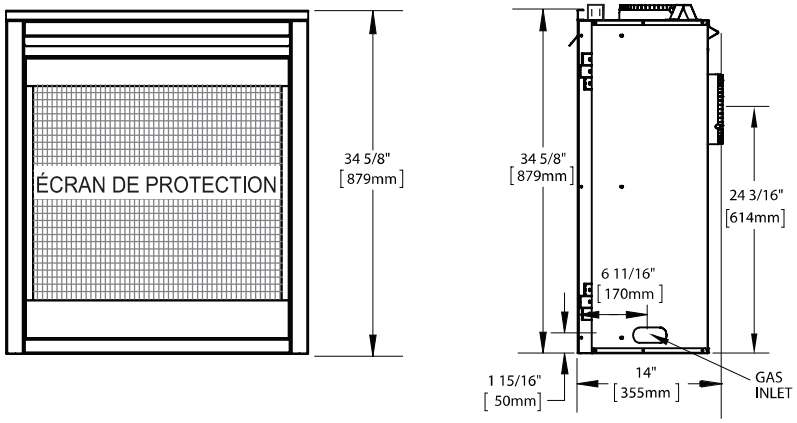


Passage d'un section dans un mur

Évacuation dessus

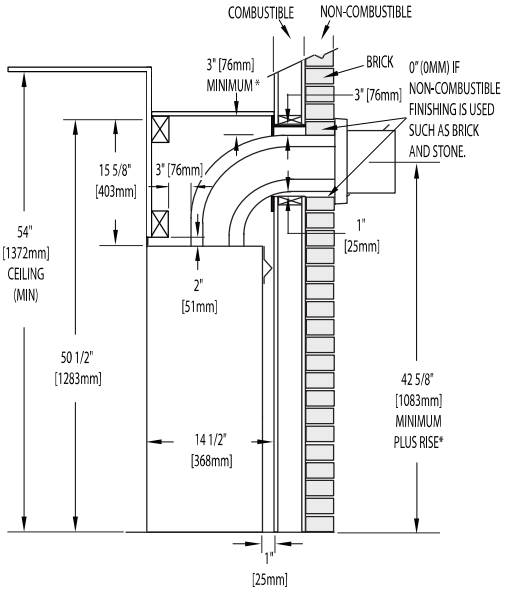


Évacuation arrière


Pour les applications de terminaison arrière qui ne dépassent pas 10" (25,mm) du course d'évacuation horizontale.

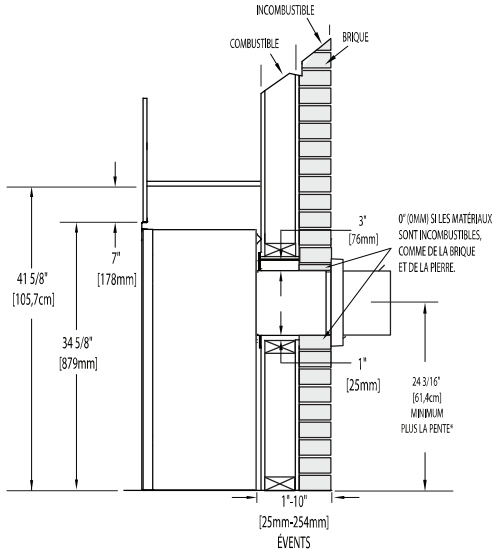

Dégagements Combustible de la Tablette

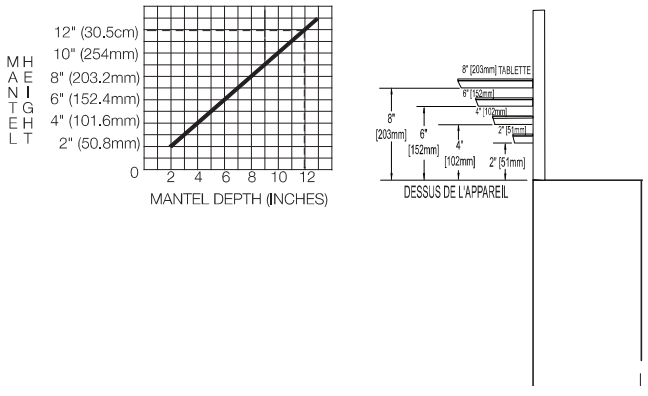

Location de l'appareil

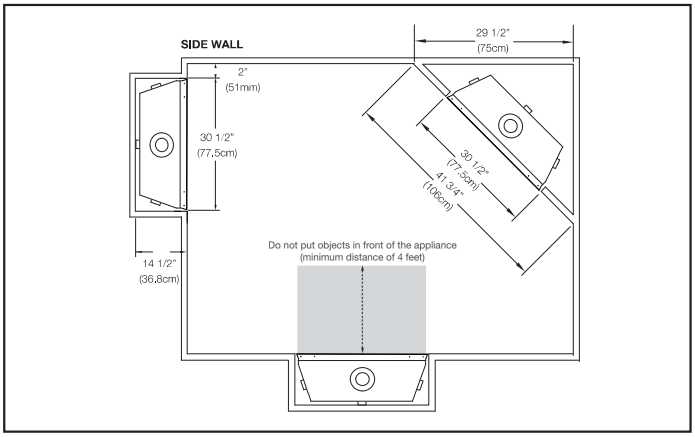

W415-1883 / 10.25.18

24 Napoleon Road, Barrie, Ontario, Canada L4M 0G8 • 214 Bayview Drive, Barrie, Ontario, Canada L4N 4Y8
Fireplaces, Heating and Cooling: 705-721-1212 • Grills: 705 726-4278 • napoleonproducts.com